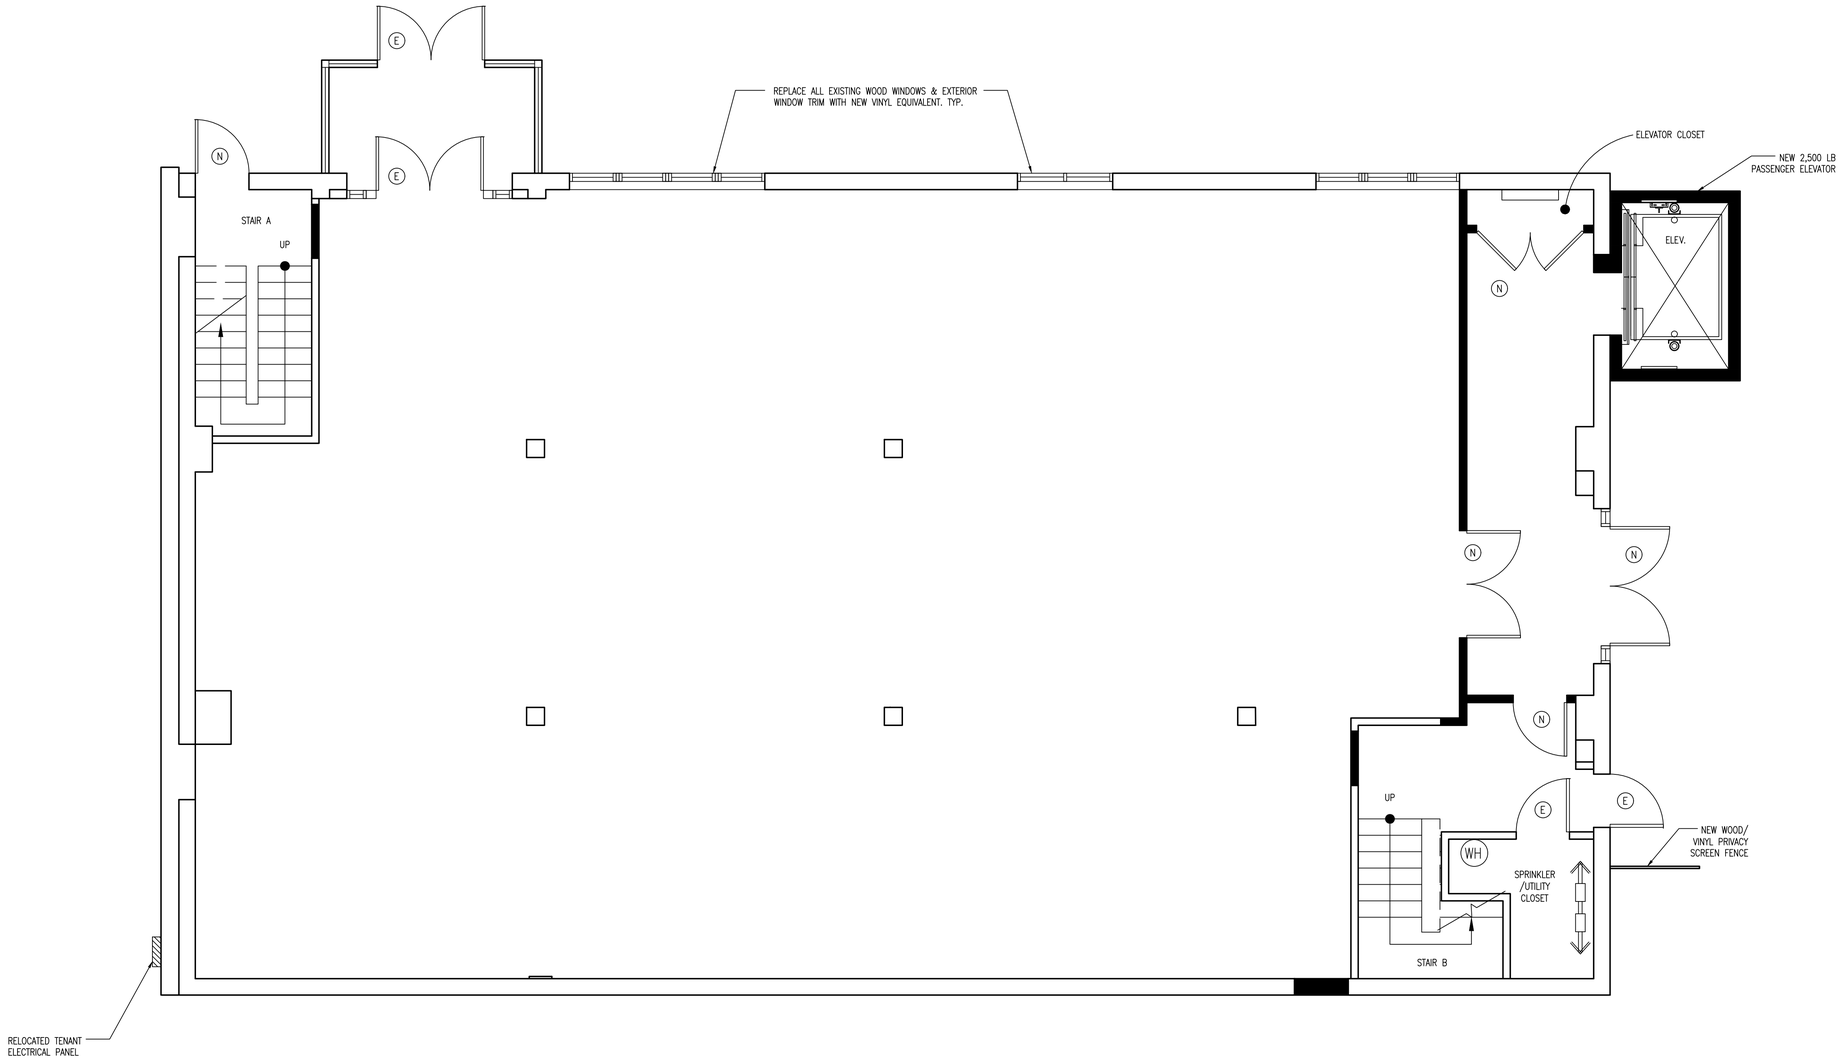


**PRELIMINARY**

**FIRST FLOOR**
**SCALE: 1/4"=1'-0"**

PROPOSED IMPROVEMENTS FOR:

DEVON VILLAGE
821 W LANCASTER AVE
DEVON, PA 19087


**RHJ ASSOCIATES, PC**
**ARCHITECTS · PLANNERS · DESIGNERS**

860 FIRST AVE, STE 9A
KING OF PRUSSIA, PA 19406
610.337.4555

3316 S. ROCKFIELD DR
WILMINGTON, DE 19810
302.482.2269


| | |
|---|---|
| DATE | 01/18/2018 |
| PROJECT NO. | 2017-0013 |

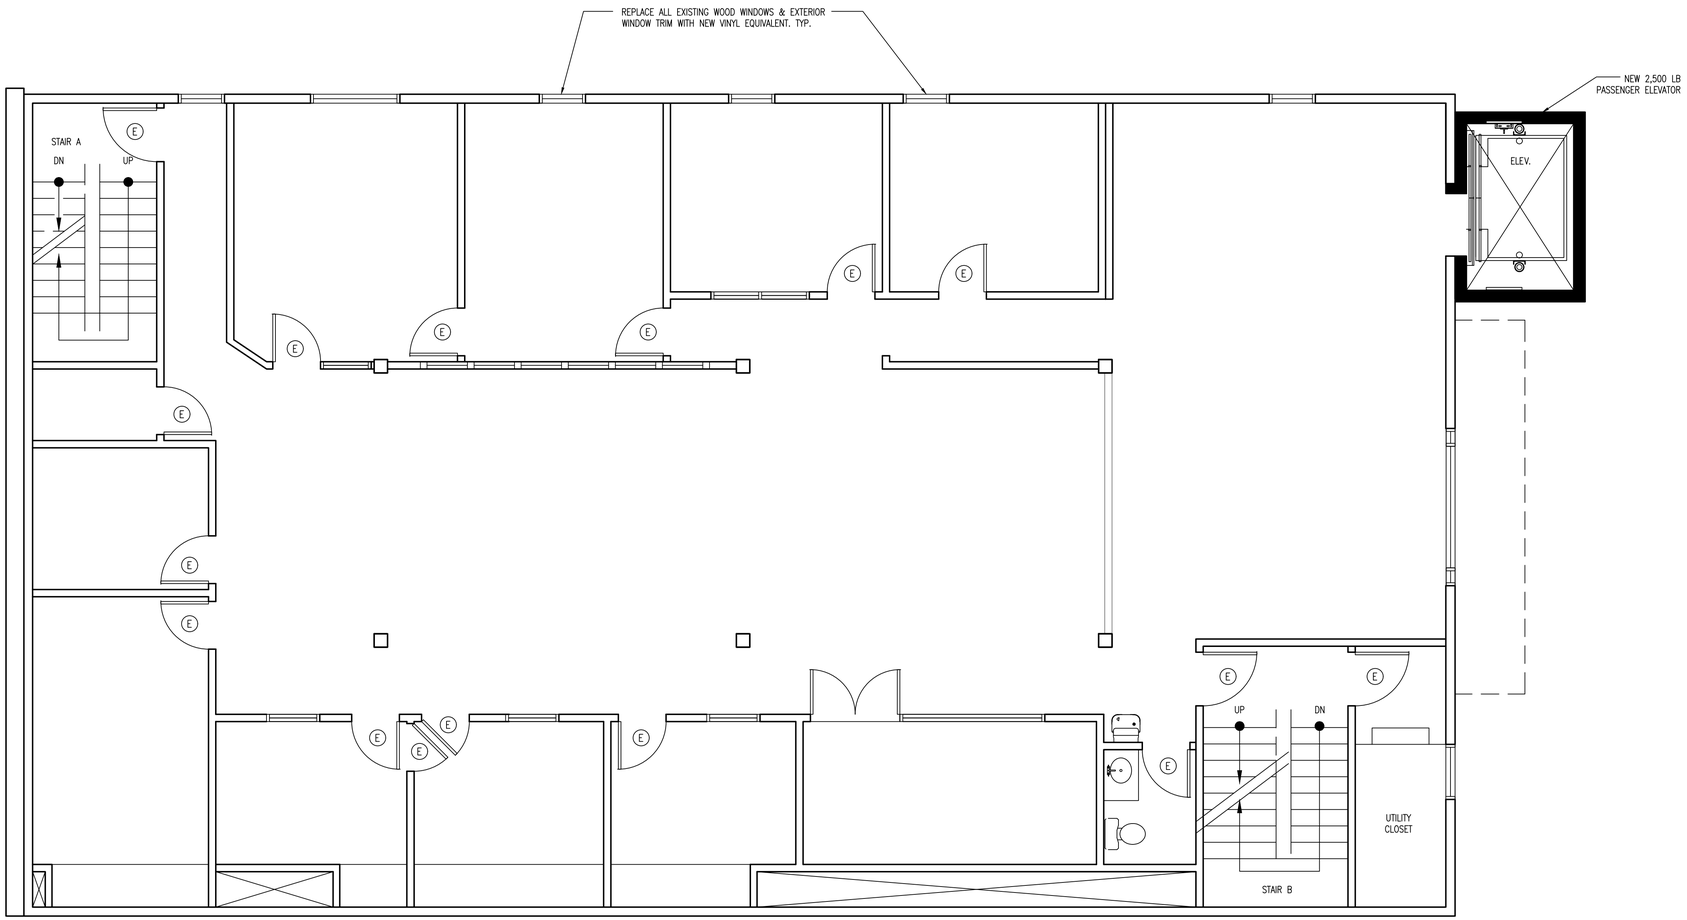


**PRELIMINARY**

**SECOND FLOOR**
**SCALE: 1/4"=1'-0"**

PROPOSED IMPROVEMENTS FOR:

DEVON VILLAGE
821 W LANCASTER AVE
DEVON, PA 19087

**RHJ ASSOCIATES, PC**
**ARCHITECTS · PLANNERS · DESIGNERS**

860 FIRST AVE, STE 9A
KING OF PRUSSIA, PA 19406
610.337.4555

3316 S. ROCKFIELD DR
WILMINGTON, DE 19810
302.482.2269

| | |
|---|---|
| DATE | 01/18/2018 |
| PROJECT NO. | 2017-0013 |

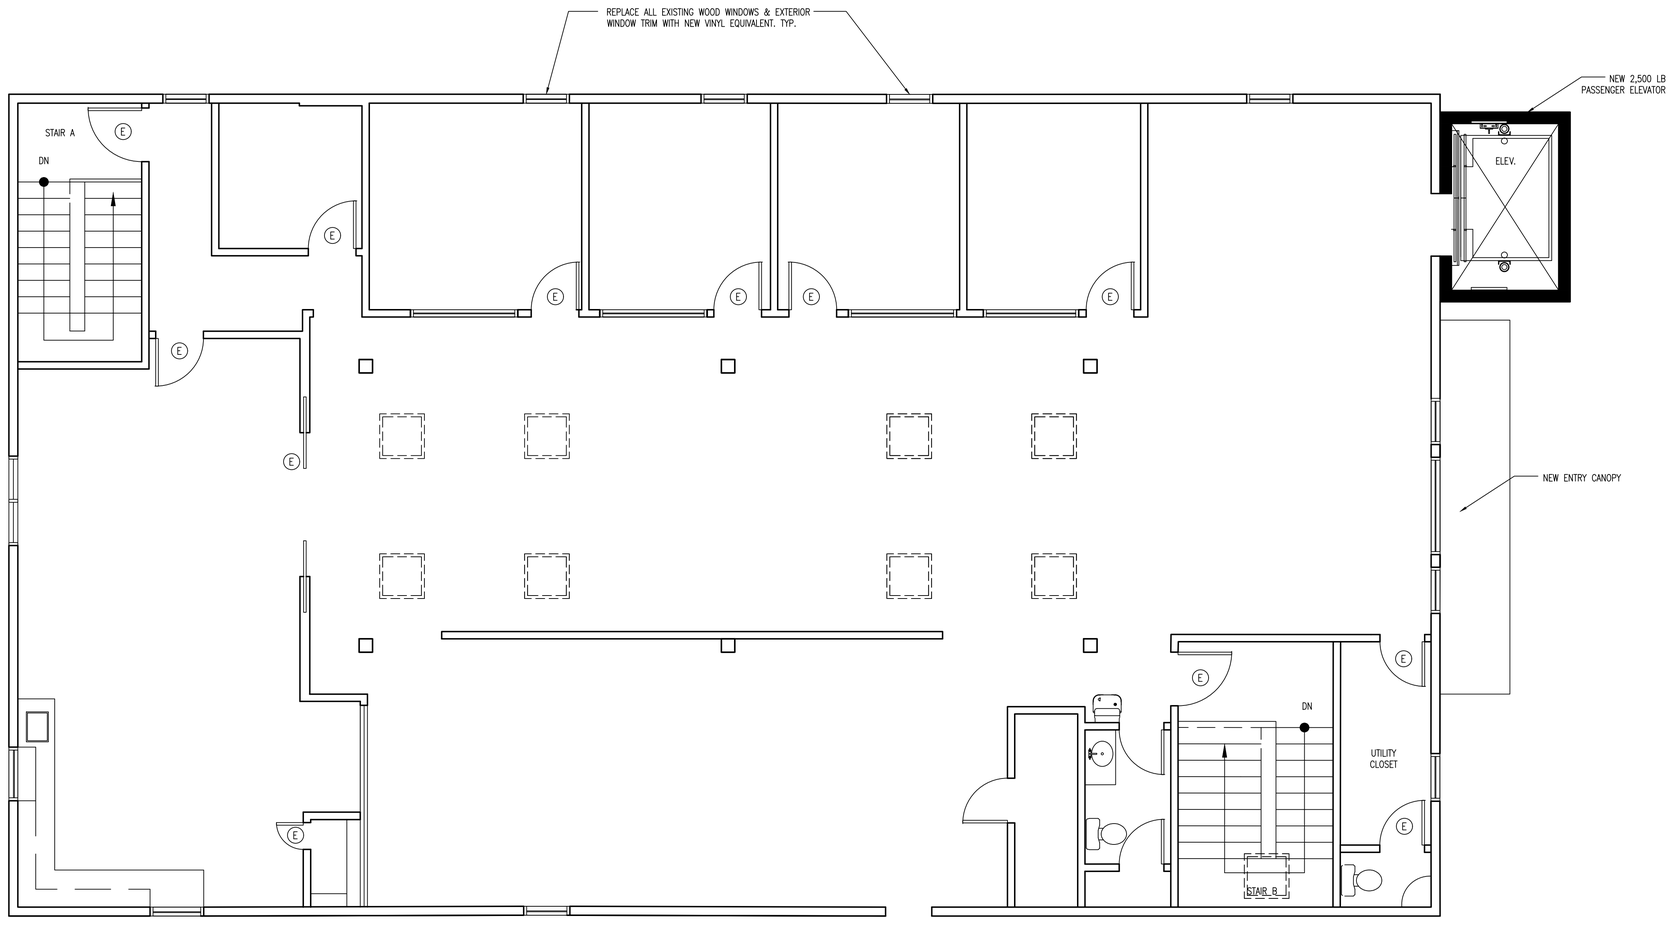


**PRELIMINARY**

**THIRD FLOOR**
**SCALE: 1/4"=1'-0"**

PROPOSED IMPROVEMENTS FOR:

DEVON VILLAGE
821 W LANCASTER AVE
DEVON, PA 19087

**RHJ ASSOCIATES, PC**
**ARCHITECTS · PLANNERS · DESIGNERS**

860 FIRST AVE, STE 9A
KING OF PRUSSIA, PA 19406
610.337.4555

3316 S. ROCKFIELD DR
WILMINGTON, DE 19810
302.482.2269

| | |
|---|---|
| DATE | 01/18/2018 |
| PROJECT NO. | 2017-0013 |

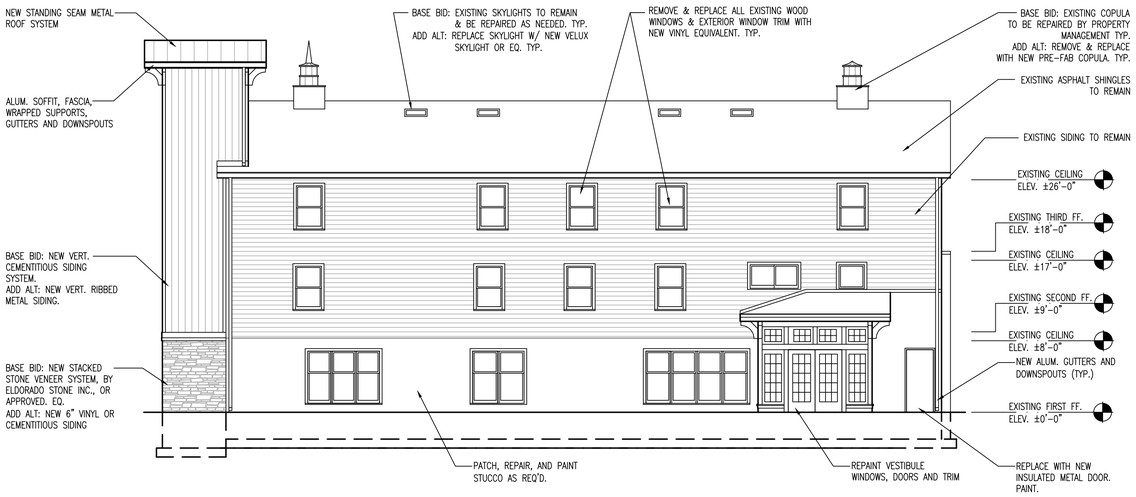


**NORTH ELEVATION**
**SCALE: 1/8"=1'-0"**

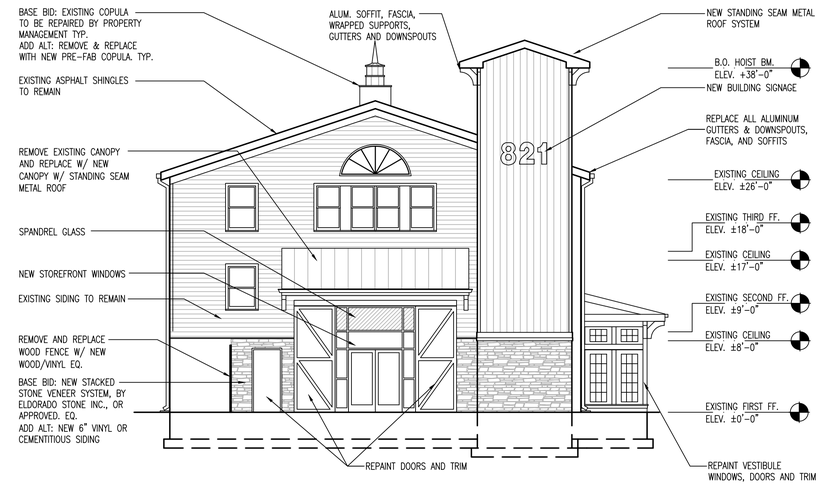


**EAST ELEVATION**
**SCALE: 1/8"=1'-0"**

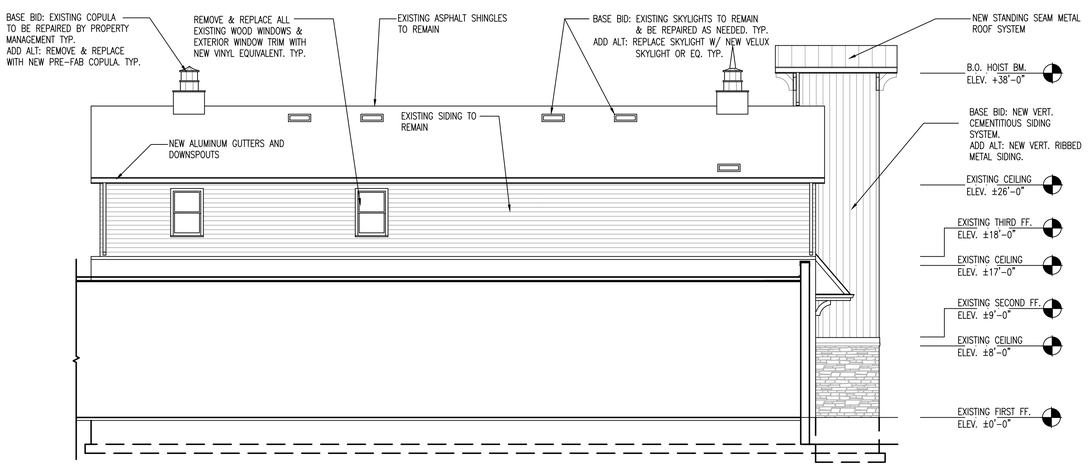


**SOUTH ELEVATION**
**SCALE: 1/8"=1'-0"**

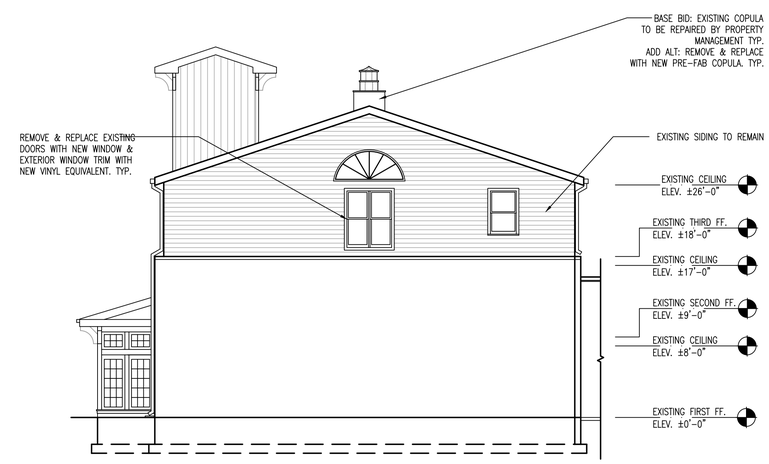


**WEST ELEVATION**
**SCALE: 1/8"=1'-0"**

# PRELIMINARY

PROPOSED IMPROVEMENTS FOR:

DEVON VILLAGE

821 W LANCASTER AVE

DEVON, PA 19087


**RHJ ASSOCIATES, PC**
ARCHITECTS · PLANNERS · DESIGNERS

860 FIRST AVE, STE 9A
KING OF PRUSSIA, PA 19406
610.337.4555

3316 S. ROCKFIELD DR
WILMINGTON, DE 19810
302.482.2269


DATE 01/18/2018

PROJECT NO. 2017-0013

J:\Devon Realty 821 W Lancaster Ave, Base Building and Common Area Improvements, 2017-0013\Drawings\Group 2\2018 Scope Plans (R-2) 1118.dwg